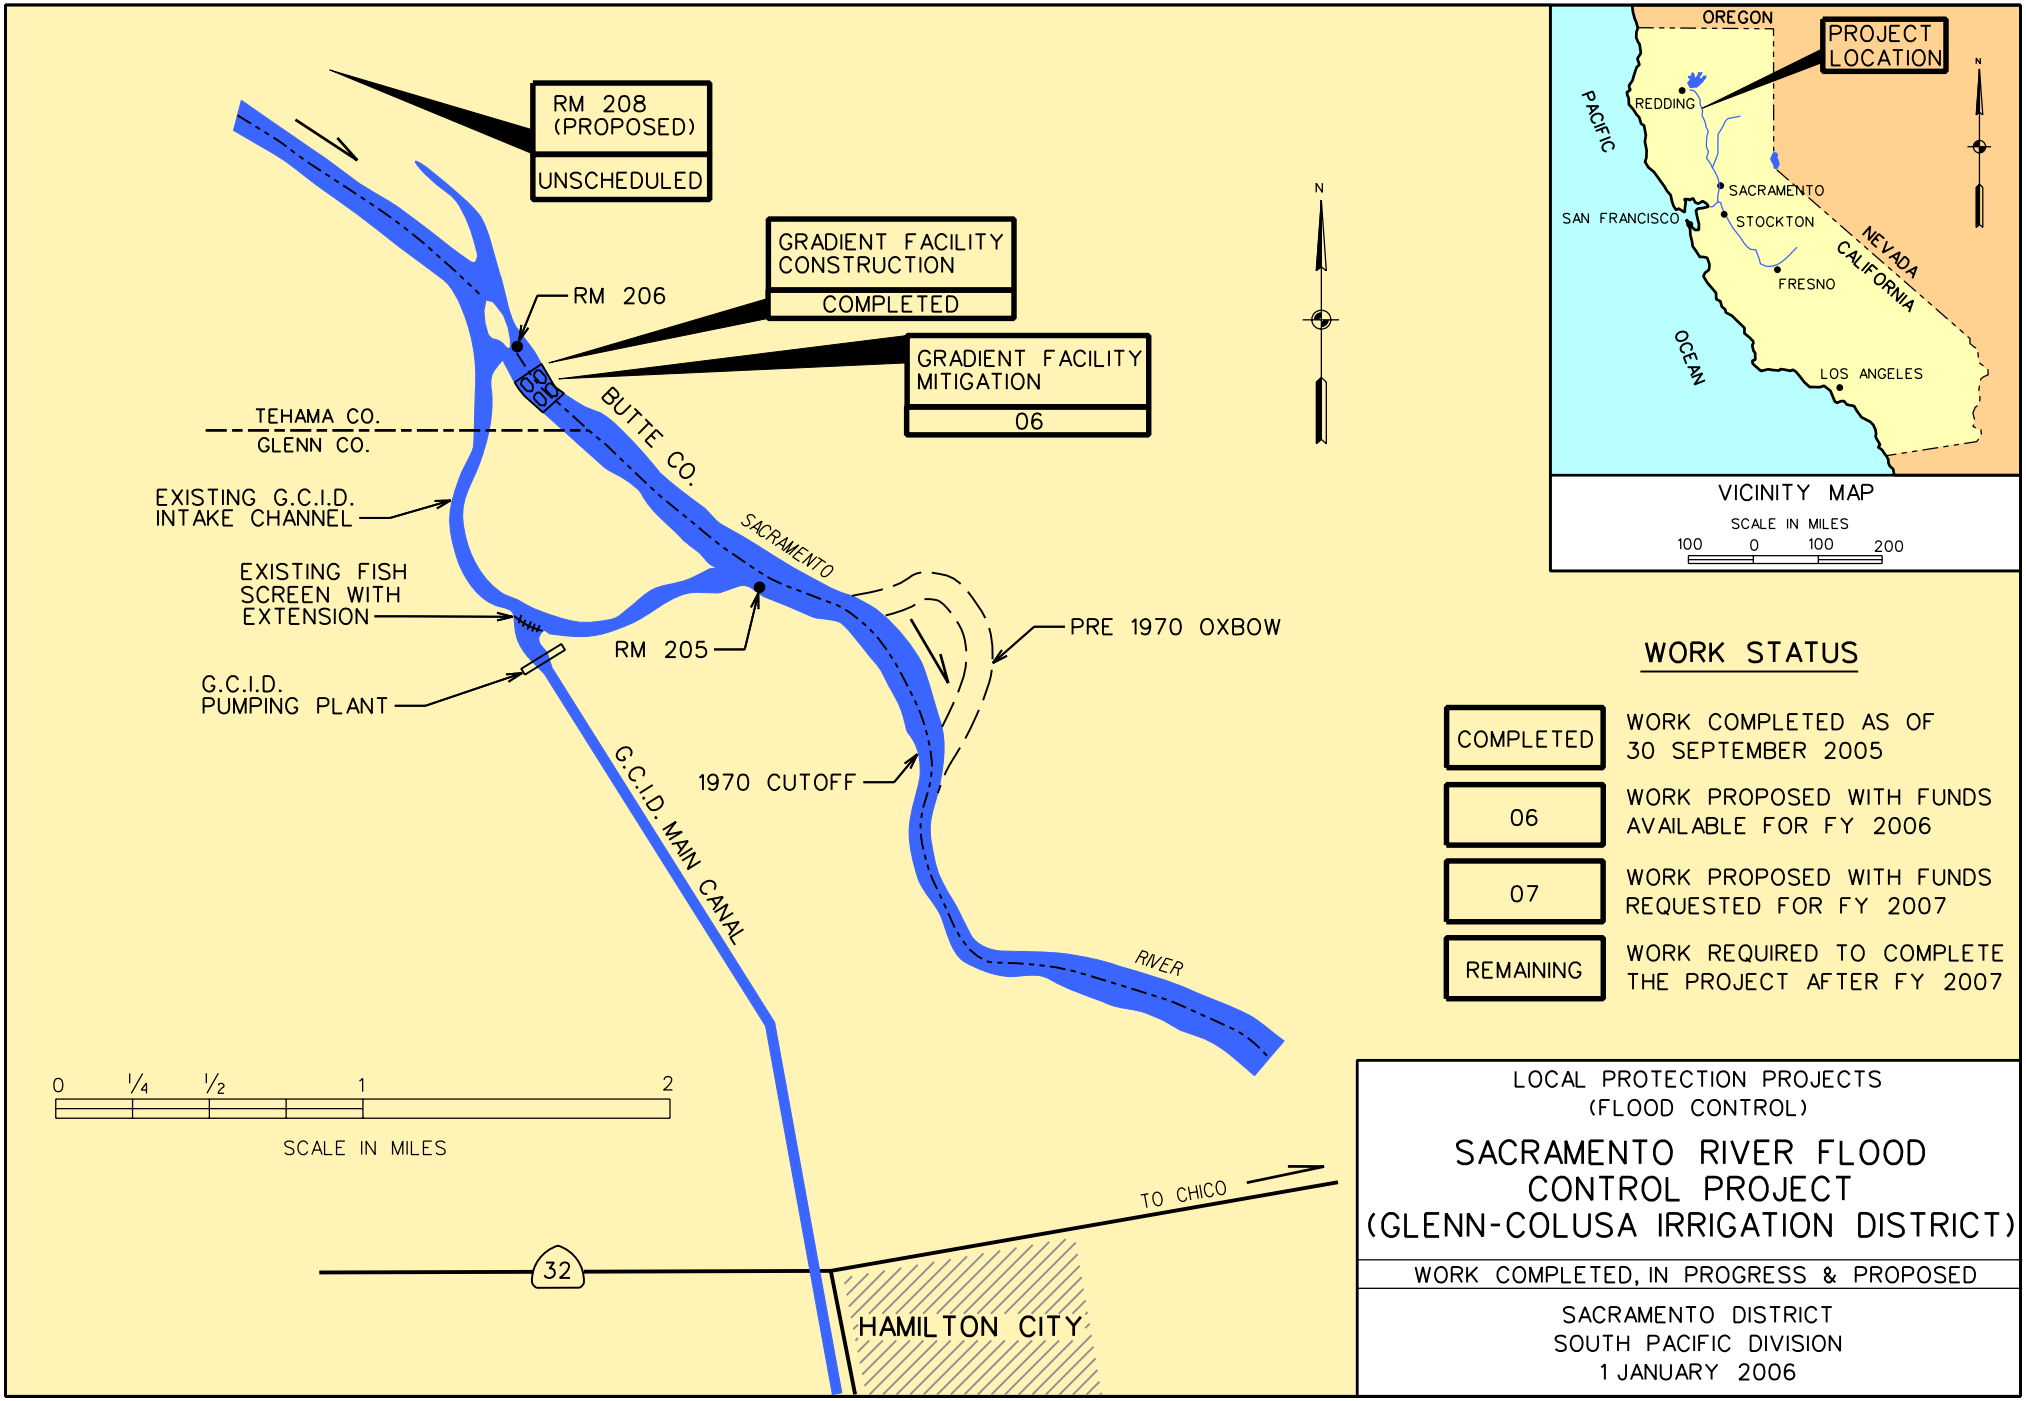
RM 208 (PROPOSED)
UNSCHEDULED
GRADIENT FACILITY CONSTRUCTION
COMPLETED
GRADIENT FACILITY MITIGATION
06
RM 206
TEHAMA CO.
GLENN CO.
BUTTE CO.
EXISTING G.C.I.D. INTAKE CHANNEL
EXISTING FISH SCREEN WITH EXTENSION
G.C.I.D. PUMPING PLANT
SACRAMENTO
RM 205
PRE 1970 OXBOW
1970 CUTOFF
G.C.I.D. MAIN CANAL
RIVER
N
0 1/4 1/2 1 2
SCALE IN MILES
TO CHICO
32
HAMILTON CITY
OREGON
PROJECT LOCATION
REDDING
PACIFIC
SACRAMENTO
SAN FRANCISCO
STOCKTON
NEVADA
CALIFORNIA
FRESNO
OCEAN
LOS ANGELES
VICINITY MAP
SCALE IN MILES
100 0 100 200
WORK STATUS
COMPLETED
WORK COMPLETED AS OF 30 SEPTEMBER 2005
06
WORK PROPOSED WITH FUNDS AVAILABLE FOR FY 2006
07
WORK PROPOSED WITH FUNDS REQUESTED FOR FY 2007
REMAINING
WORK REQUIRED TO COMPLETE THE PROJECT AFTER FY 2007
LOCAL PROTECTION PROJECTS
(FLOOD CONTROL)
SACRAMENTO RIVER FLOOD CONTROL PROJECT
(GLENN-COLUSA IRRIGATION DISTRICT)
WORK COMPLETED, IN PROGRESS & PROPOSED
SACRAMENTO DISTRICT
SOUTH PACIFIC DIVISION
1 JANUARY 2006