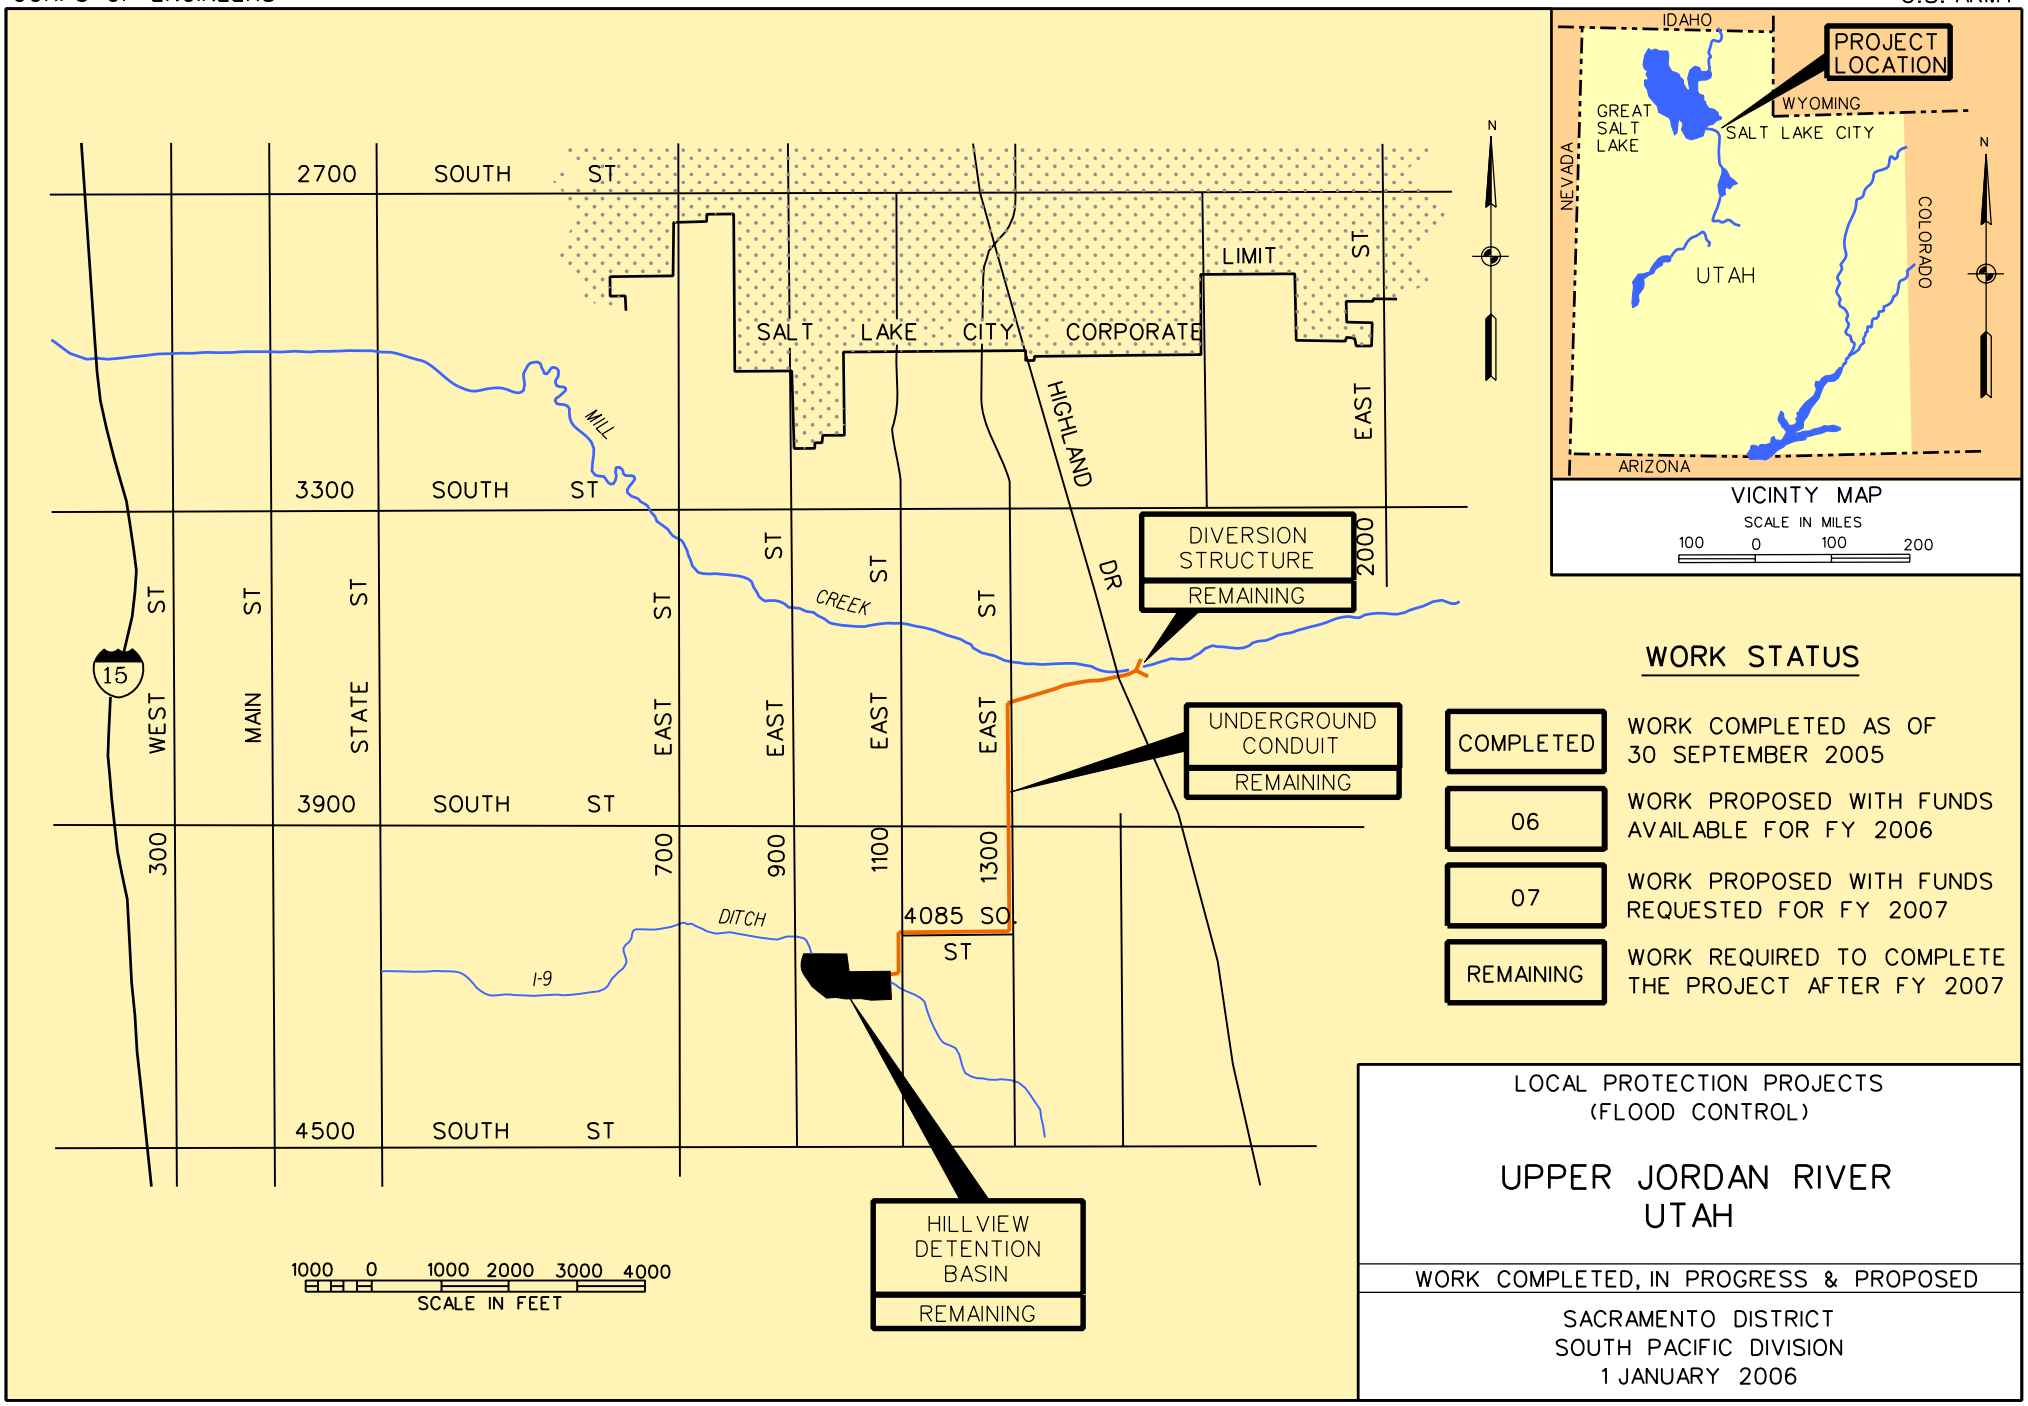
2700 SOUTH ST
3300 SOUTH ST
3900 SOUTH ST
4500 SOUTH ST
4085 SOUTH ST
300 WEST ST
MAIN ST
STATE ST
700 EAST ST
900 EAST ST
1100 EAST ST
1300 EAST ST
2000 EAST ST
SALT LAKE CITY CORPORATE LIMIT
HIGHLAND DR
MILL CREEK
I-9 DITCH
15
DIVERSION STRUCTURE
REMAINING
UNDERGROUND CONDUIT
REMAINING
HILLVIEW DETENTION BASIN
REMAINING
1000 0 1000 2000 3000 4000
SCALE IN FEET
N
IDAHO
WYOMING
NEVADA
COLORADO
ARIZONA
UTAH
GREAT SALT LAKE
SALT LAKE CITY
PROJECT LOCATION
VICINTY MAP
SCALE IN MILES
100 0 100 200
WORK STATUS
COMPLETED
WORK COMPLETED AS OF 30 SEPTEMBER 2005
06
WORK PROPOSED WITH FUNDS AVAILABLE FOR FY 2006
07
WORK PROPOSED WITH FUNDS REQUESTED FOR FY 2007
REMAINING
WORK REQUIRED TO COMPLETE THE PROJECT AFTER FY 2007
LOCAL PROTECTION PROJECTS
(FLOOD CONTROL)
UPPER JORDAN RIVER
UTAH
WORK COMPLETED, IN PROGRESS & PROPOSED
SACRAMENTO DISTRICT
SOUTH PACIFIC DIVISION
1 JANUARY 2006