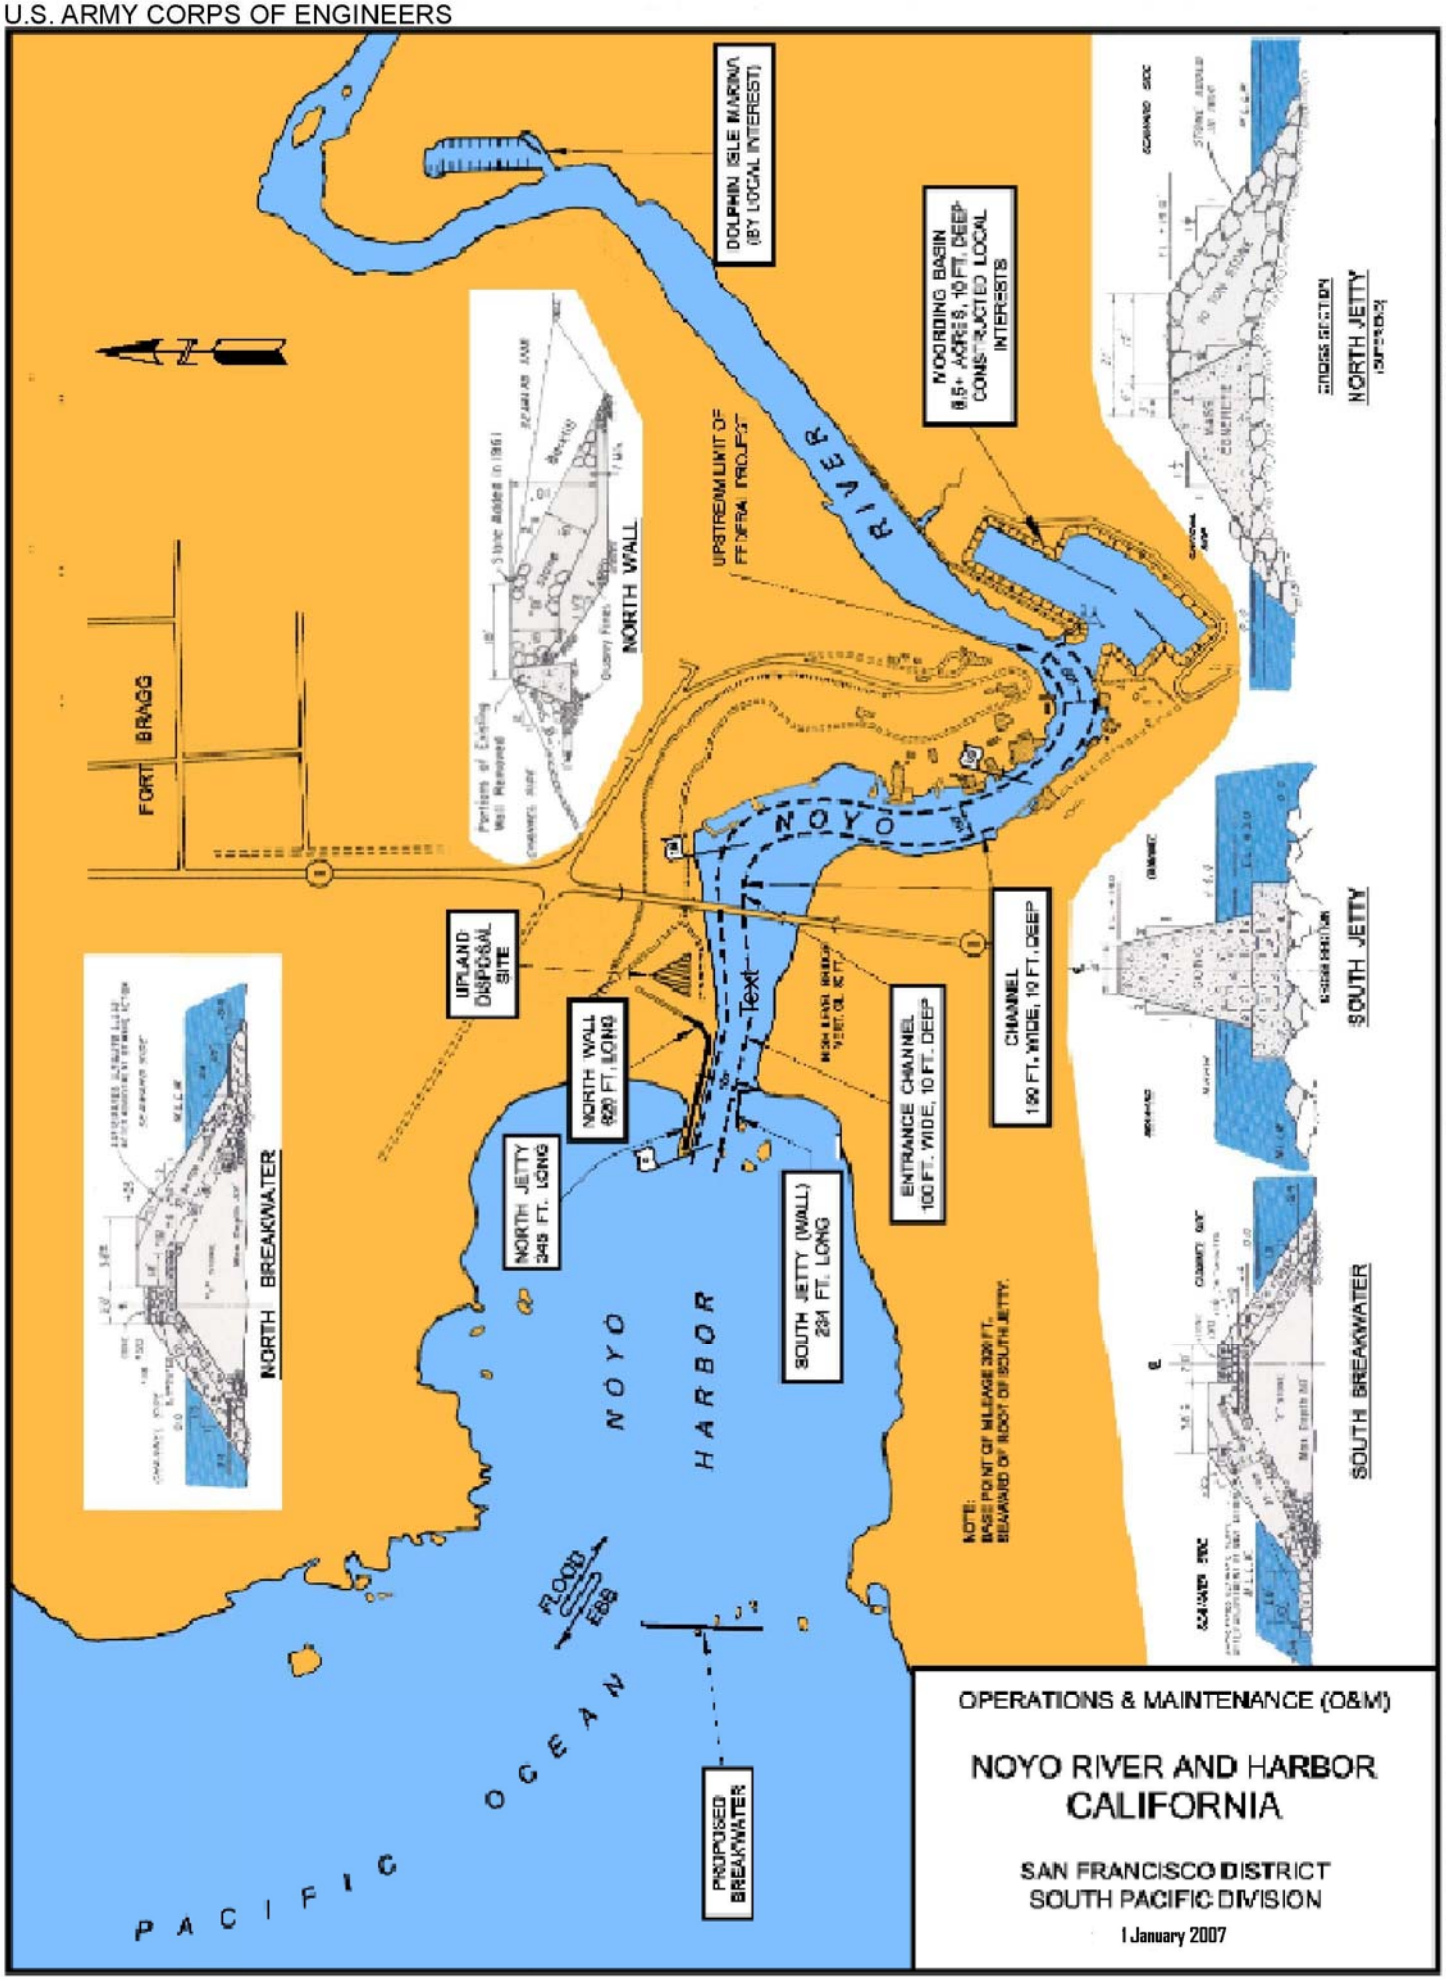
DOLPHIN ISLE MARINA (BY LOCAL INTEREST)
NOORDING BASIN (8.5+ ACRES, 10 FT. DEEP CONSTRUCTED LOCAL INTERESTS
UPSTREAM LIMIT OF FEDERAL PROJECT
RIVER
NOYO
NORTH WALL
FORT BRAGG
UPLAND DISPOSAL SITE
NORTH WALL 820 FT. LONG
NORTH JETTY 249 FT. LONG
SOUTH JETTY (WALL) 234 FT. LONG
ENTRANCE CHANNEL 100 FT. WIDE, 10 FT. DEEP
CHANNEL 150 FT. WIDE, 10 FT. DEEP
NORTH BREAKWATER
SOUTH JETTY
SOUTH BREAKWATER
NORTH JETTY
NOYO HARBOR
FLOOD
EBB
PACIFIC OCEAN
PROPOSED BREAKWATER
OPERATIONS & MAINTENANCE (O&M)
NOYO RIVER AND HARBOR
CALIFORNIA
SAN FRANCISCO DISTRICT
SOUTH PACIFIC DIVISION
1 January 2007