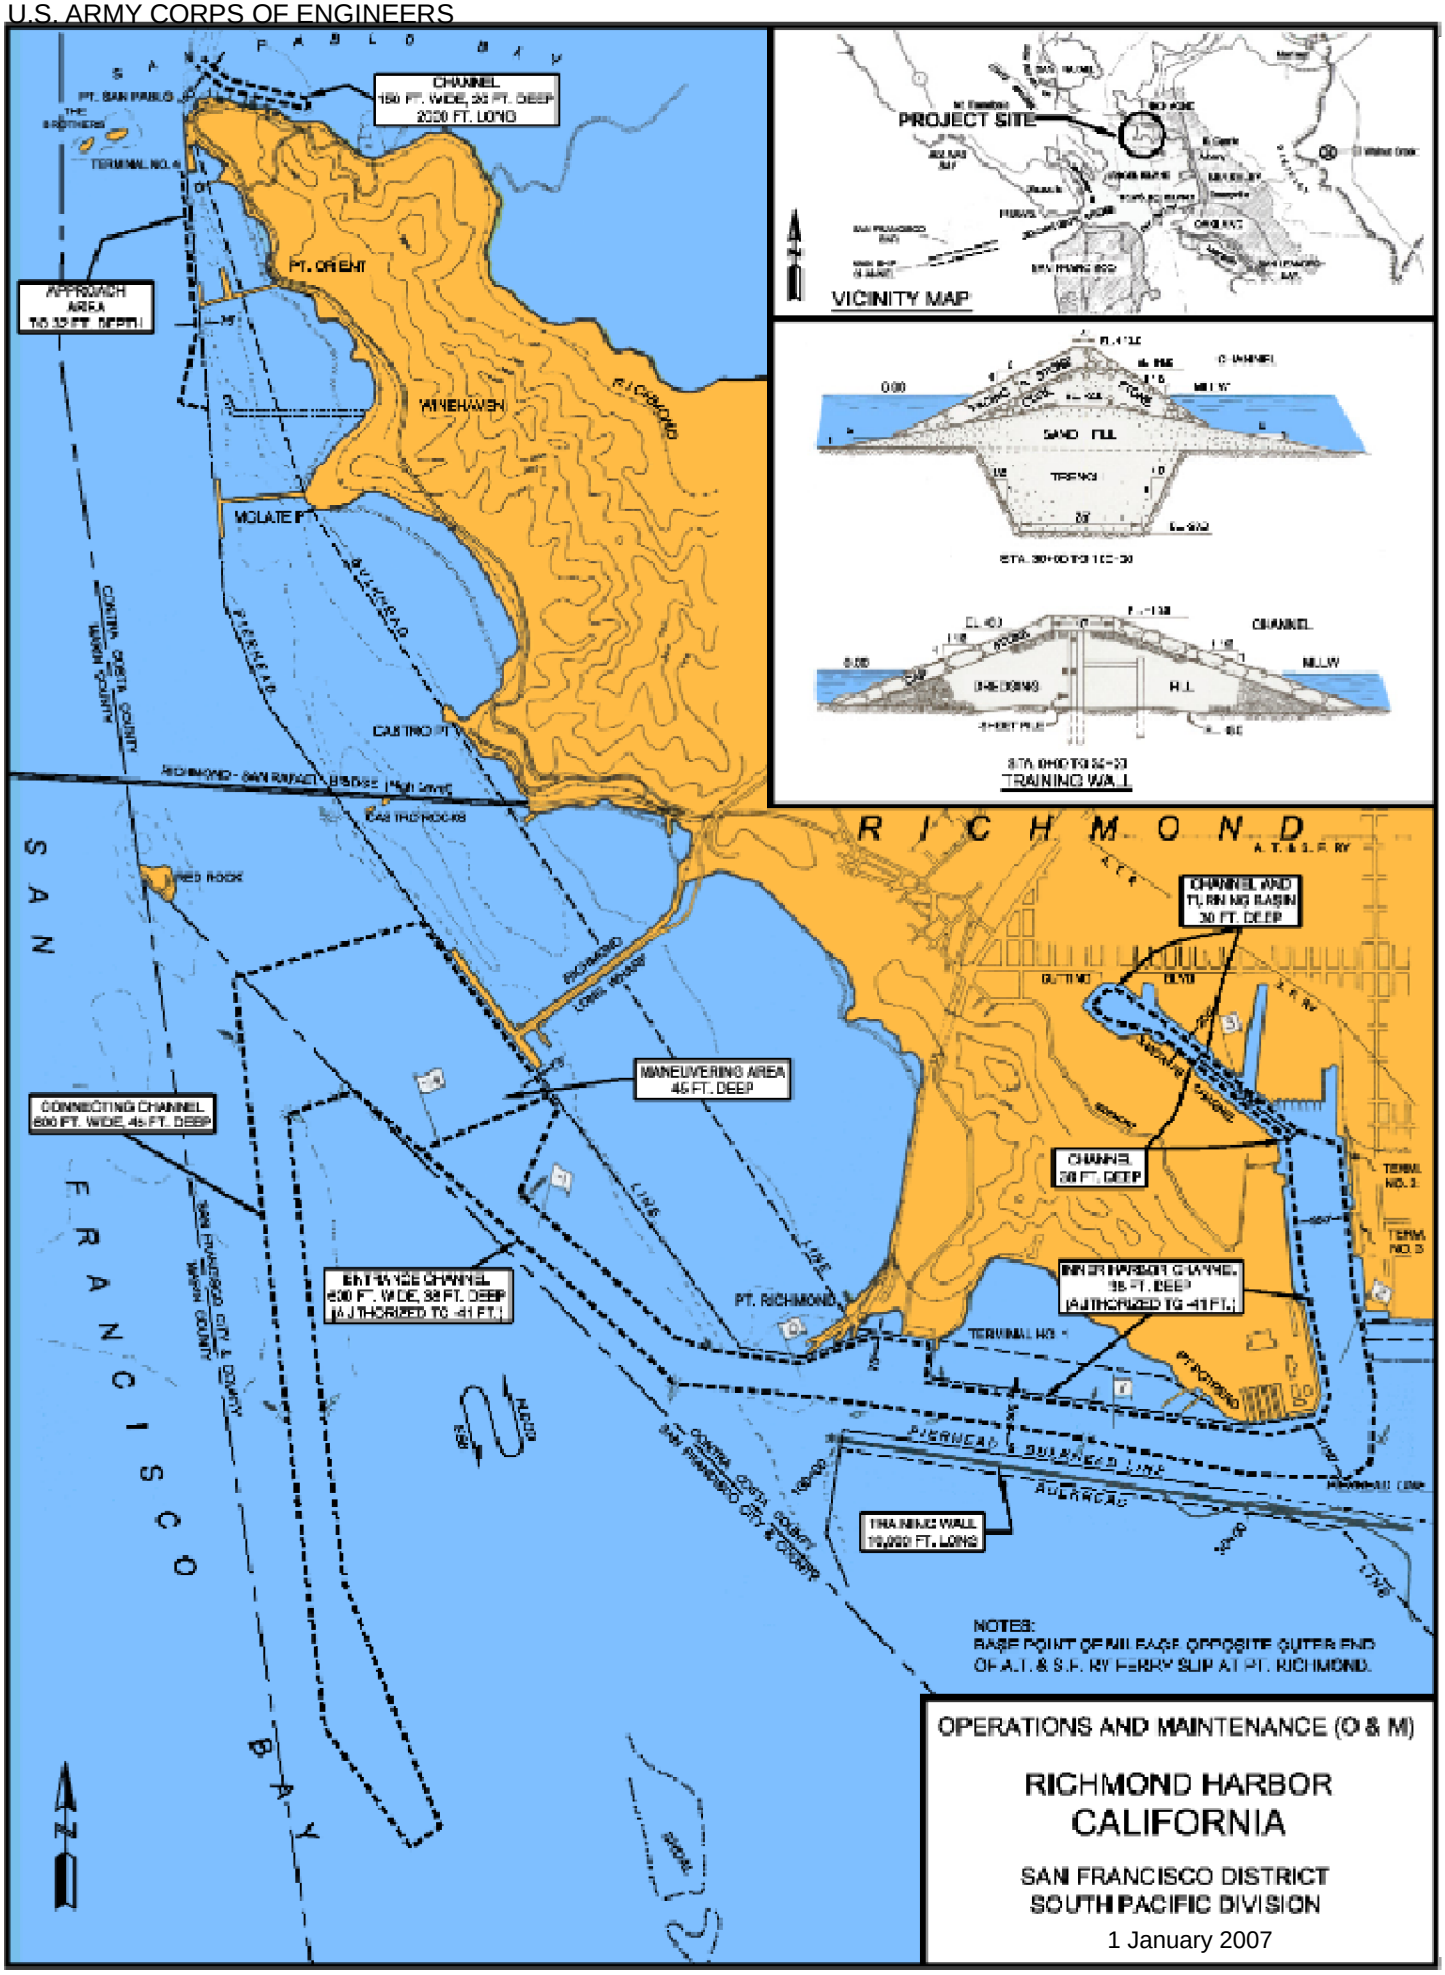
SAN PABLO BAY
CHANNEL
150 FT. WIDE, 35 FT. DEEP
2030 FT. LONG
PT. SAN PABLO
THE BROTHERS
TERMINAL NO. 4
APPROACH AREA
PT. ORIENT
MINEHAVEN
MOLATE PT.
CASTRO PT.
RED ROCK
RICHMOND - SAN RAFAEL BRIDGE
RICHMOND LONG WHARF
MANEUVERING AREA
45 FT. DEEP
CONNECTING CHANNEL
600 FT. WIDE, 45 FT. DEEP
ENTRANCE CHANNEL
(AUTHORIZED TO -41 FT.)
PT. RICHMOND
TERMINAL NO. 1
SAN FRANCISCO
SAN FRANCISCO BAY
PROJECT SITE
VICINITY MAP
SAND FILL
TRENCH
TRAINING WALL
RICHMOND
A. T. & S. F. RY
CHANNEL AND TURNING BASIN
30 FT. DEEP
CHANNEL
30 FT. DEEP
INNER HARBOR CHANNEL
(AUTHORIZED TO -41 FT.)
TERMINAL NO. 2
TERMINAL NO. 3
TRAINING WALL
NOTES:
BASE POINT OF MILEAGE OPPOSITE OUTER END OF A.T. & S.F. RY FERRY SLIP AT PT. RICHMOND.
OPERATIONS AND MAINTENANCE (O & M)
RICHMOND HARBOR
CALIFORNIA
SAN FRANCISCO DISTRICT
SOUTH PACIFIC DIVISION
1 January 2007